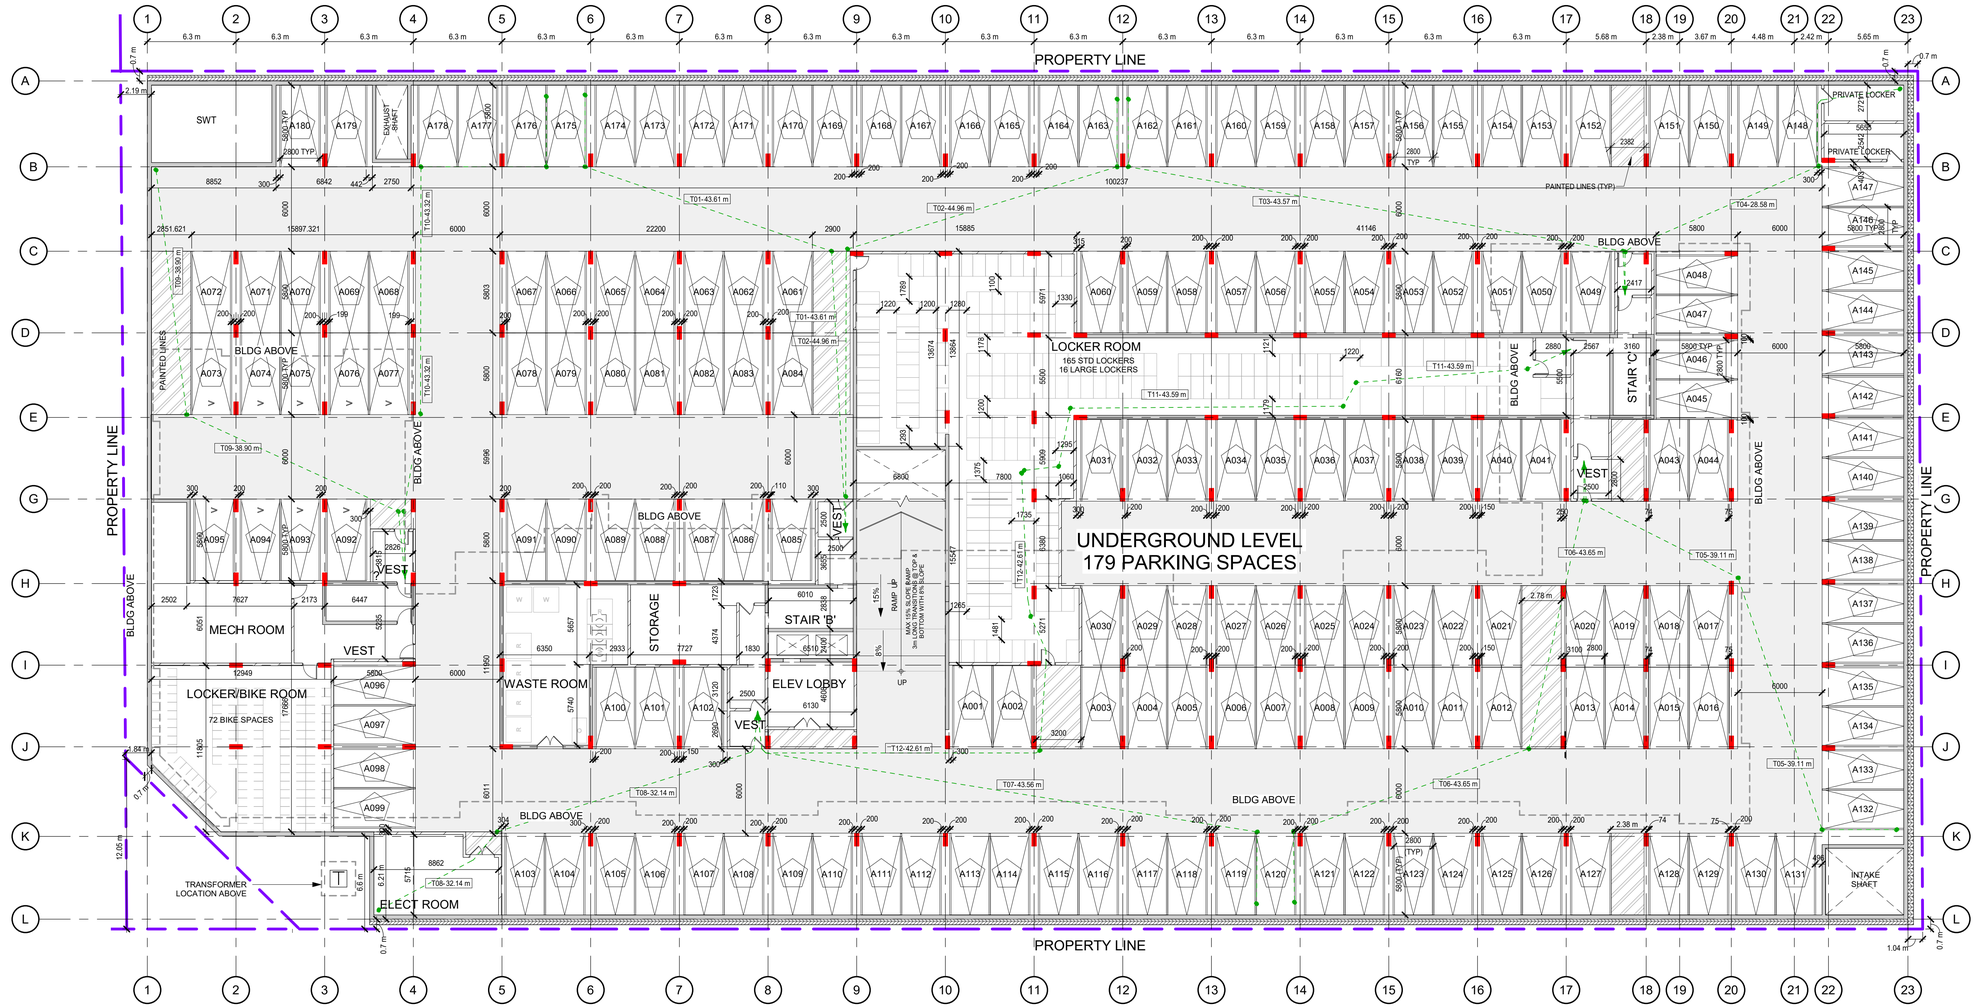

1 SP1.010 **UNDERGROUND LEVEL 1**
1 : 200

LEGEND

FIRE SEPARATIONS:

- 3/4 HOUR FIRE SEPARATION
- 1.0 HOUR FIRE SEPARATION
- 1.5 HOUR FIRE SEPARATION
- 2.0 HOUR FIRE SEPARATION

REFLECTED CEILINGS:

- TYPICAL GYPSUM BULKHEAD — MINIMUM 2100mm A.F.F. — SEE A016 - CEILING TYPES — Coordinate ceilings in common areas w/ Interior Design dwgs
- INSULATED BULKHEAD — MINIMUM 2100mm A.F.F. — SEE A016 - CEILING TYPES
- TYPICAL GYPSUM BULKHEAD — MINIMUM 2100mm A.F.F. — SEE A016 - CEILING TYPES

CONSTRUCTION TAGS:

- 101 — WINDOW TAGS — SEE A015 - WALL TYPES
- 1 — CEILING TAGS — SEE A016 - CEILING TYPES
- 101 — ROOM TAGS — SEE A900 - ROOM SCHEDULE
- 101 — DOOR TAGS — SEE A910 - DOOR SCHEDULE
- WINDOW TAGS — SEE A920 - WINDOW ELEVATIONS
- 001 — LOCKER NUMBERS
- A001 — PARKING NUMBERS

NOTE: ALL DIMENSIONS SHOWN ON 200 SERIES DRAWINGS ARE TO FINISHED FACE OF GYPSUM BOARD UNLESS NOTED OTHERWISE

CONTRACTOR MUST CHECK AND VERIFY ALL DIMENSIONS AND JOB CONDITIONS BEFORE PROCEEDING WITH WORK.

ALL DRAWINGS MAY BE TO BE SUBJECT TO CHANGE DUE TO COMMENTS FROM MUNICIPAL DEPARTMENTS AND OTHER AGENCIES WITH AUTHOURITY

ALL DRAWINGS AND SPECIFICATIONS ARE THE PROPERTY OF THE ARCHITECTS AND MUST BE RETURNED AT THE COMPLETION OF THE WORK

THE CONTRACTOR WORKING FROM DRAWINGS NOT SPECIFICALLY MARKED 'FOR CONSTRUCTION' MUST ASSUME FULL RESPONSIBILITY AND BEAR COSTS FOR ANY CORRECTIONS OR DAMAGES RESULTING FROM HIS OR HER WORK.

KEY TO DETAIL LOCATION

No. — DETAIL NUMBER
No. — DRAWING SHEET NUMBER

DRAWING SETS ISSUED	No.	DATE (DD,MM,YY)	BY
-	1.	-	-

ALL PREVIOUS ISSUES OF THIS DRAWING ARE SUPERSEDED

REVISIONS TO DRAWING	No	DATE (DD,MM,YY)	BY

NOT FOR CONSTRUCTION

BUILDING PERMIT NUMBER:

NOT FOR CONSTRUCTION WITHOUT PERMIT

KNYMH
ARCHITECTURE • SOLUTIONS

KNYMH INC.
1006 SKYVIEW DRIVE • SUITE 101
BURLINGTON, ONTARIO • L7P 0V1
T 905.639.6595
F 905.639.0394
www.knymh.com info@knymh.com

TRUE NORTH
PROJECT NORTH

THIS DOCUMENT IS INCOMPLETE AND MAY NOT BE USED FOR REGULATORY APPROVAL, PERMIT OR CONSTRUCTION. FOR USE BY CONSULTANTS, SUBCONSULTANTS, OWNER AND CONTRACTORS TO PROVIDE OUR INPUT TO THE COORDINATION OF THIS DOCUMENT.

PRELIMINARY

251 STONECHURCH

251 STONE CHURCH,
HAMILTON, ON.

DRAWING SHEET TITLE:

UNDERGROUND FLOOR PLAN

DRAWING SCALE:	PROJECT NUMBER:
As indicated	21029

DRAWN BY:	CHECKED BY:
Author	Checker

DRAWING VERSION:

PLOT DATE:

DRAWING SHEET NUMBER: SP1.010

TIMESTAMP 2020.04.28 3:55:07 PM FILEPATH: C:\Revit Local\21029_emrok(MJ).rvt

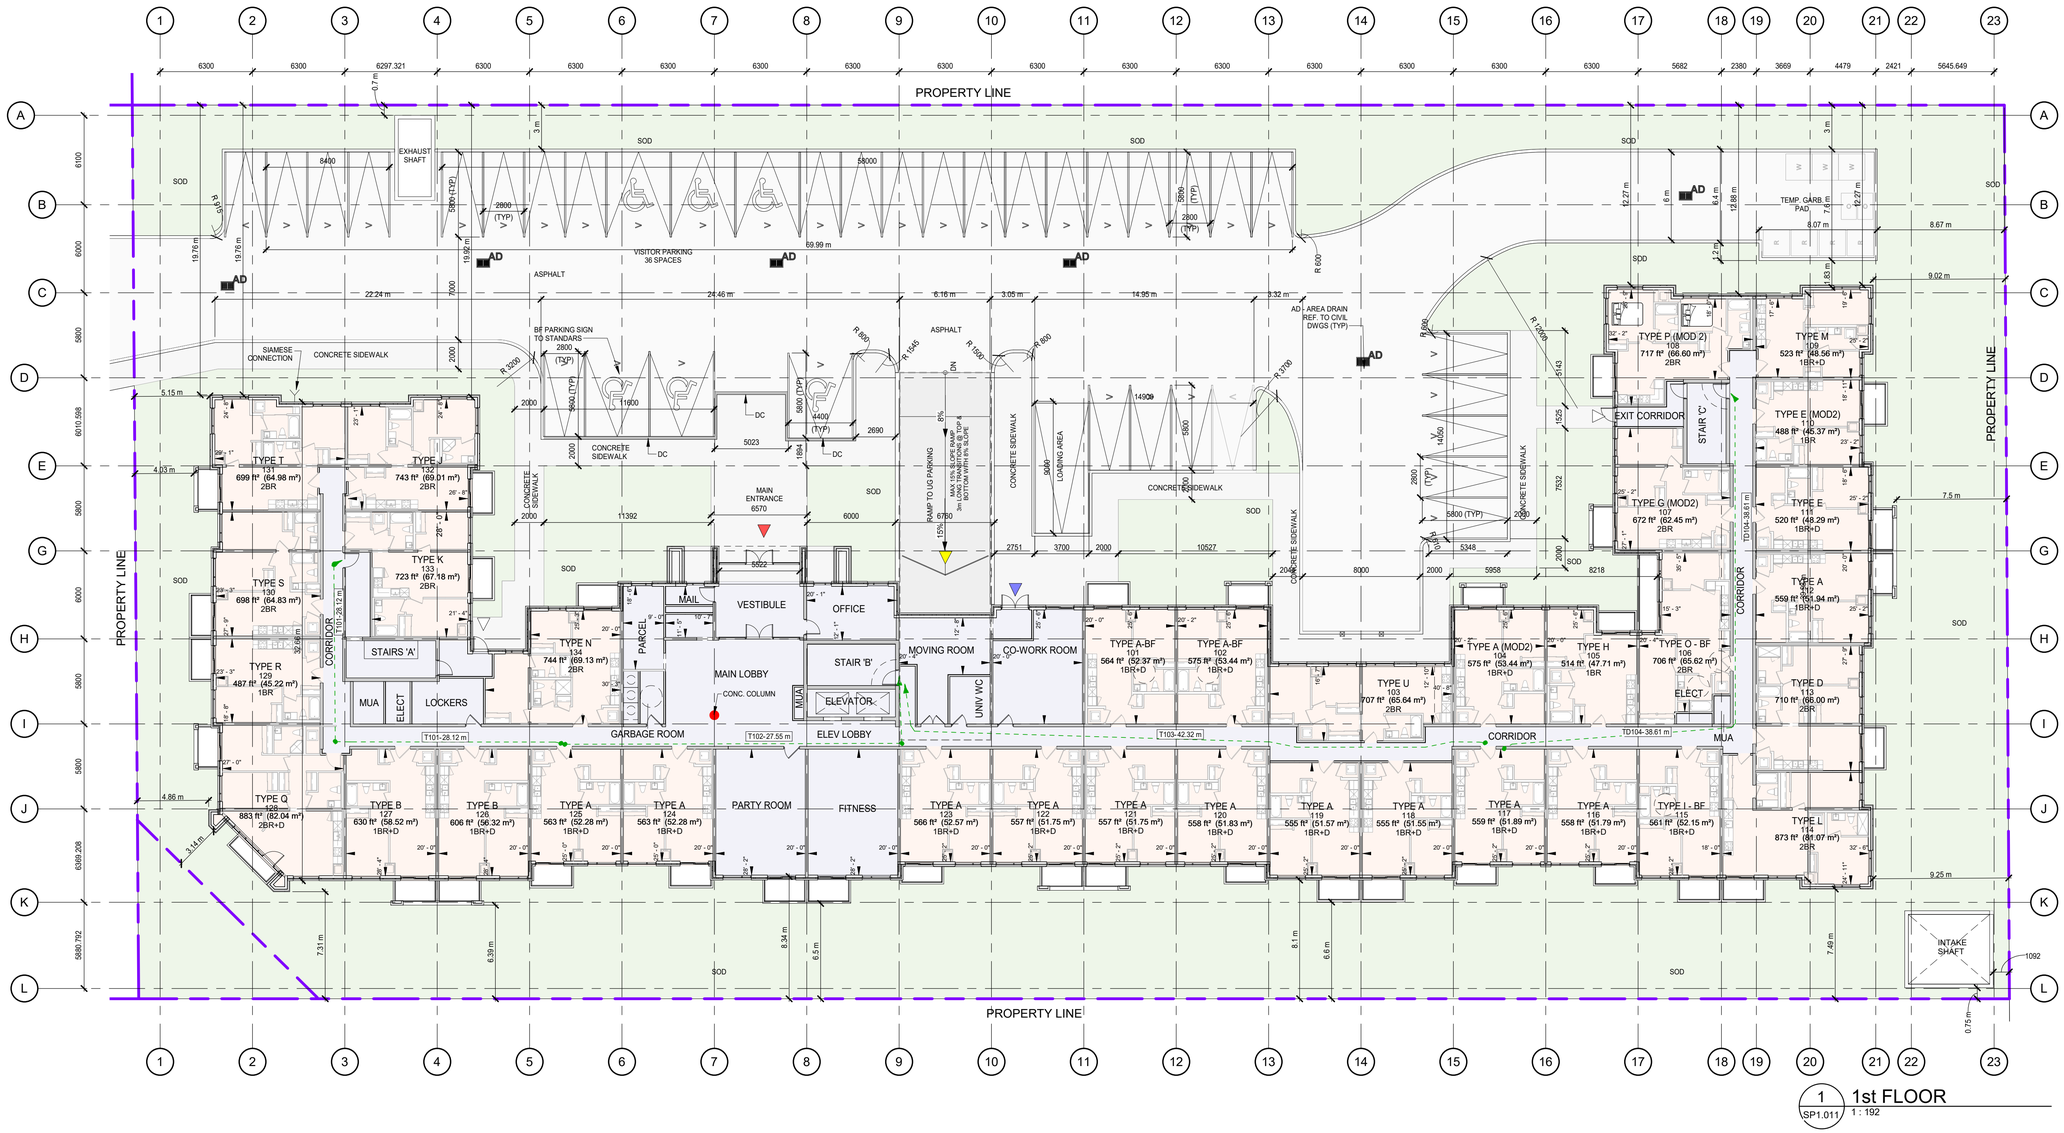

1 1st FLOOR
SP1.011 1 : 192

LEGEND

FIRE SEPARATIONS:

- 3/4 HOUR FIRE SEPARATION
- 1.0 HOUR FIRE SEPARATION
- 1.5 HOUR FIRE SEPARATION
- 2.0 HOUR FIRE SEPARATION

REFLECTED CEILINGS:

- TYPICAL GYPSUM BULKHEAD — MINIMUM 2100mm A.F.F. SEE A016 - CEILING TYPES. Coordinate ceilings in common areas w/ Interior Design dwgs.
- INSULATED BULKHEAD — MINIMUM 2100mm A.F.F. SEE A016 - CEILING TYPES
- TYPICAL GYPSUM BULKHEAD — MINIMUM 2100mm A.F.F. SEE A016 - CEILING TYPES

CONSTRUCTION TAGS:

- WINDOW TAGS — SEE A015 - WALL TYPES
- CEILING TAGS — SEE A016 - CEILING TYPES
- ROOM TAGS — SEE A900 - ROOM SCHEDULE
- DOOR TAGS — SEE A910 - DOOR SCHEDULE
- WINDOW TAGS — SEE A920 - WINDOW ELEVATIONS
- LOCKER NUMBERS
- PARKING NUMBERS

NOTE: ALL DIMENSIONS SHOWN ON 200 SERIES DRAWINGS ARE TO FINISHED FACE OF GYPSUM BOARD UNLESS NOTED OTHERWISE

CONTRACTOR MUST CHECK AND VERIFY ALL DIMENSIONS AND JOB CONDITIONS BEFORE PROCEEDING WITH WORK.

ALL DRAWINGS MAY BE TO BE SUBJECT TO CHANGE DUE TO COMMENTS FROM MUNICIPAL DEPARTMENTS AND OTHER AGENCIES WITH AUTHOURITY

ALL DRAWINGS AND SPECIFICATIONS ARE THE PROPERTY OF THE ARCHITECTS AND MUST BE RETURNED AT THE COMPLETION OF THE WORK

THE CONTRACTOR WORKING FROM DRAWINGS NOT SPECIFICALLY MARKED 'FOR CONSTRUCTION' MUST ASSUME FULL RESPONSIBILITY AND BEAR COSTS FOR ANY CORRECTIONS OR DAMAGES RESULTING FROM HIS OR HER WORK.

KEY TO DETAIL LOCATION

No. DETAIL NUMBER
No. DRAWING SHEET NUMBER

DRAWING SETS ISSUED	No.	DATE (DD,MM,YY)	BY
-	1.	-	-

ALL PREVIOUS ISSUES OF THIS DRAWING ARE SUPERSEDED

REVISIONS TO DRAWING	No	DATE (DD,MM,YY)	BY

NOT FOR CONSTRUCTION

BUILDING PERMIT NUMBER:

NOT FOR CONSTRUCTION WITHOUT PERMIT

KNYMH INC.
1006 SKYVIEW DRIVE • SUITE 101
BURLINGTON, ONTARIO • L7P 0V1
T 905.639.6595
F 905.639.0394
www.knymh.com info@knymh.com

PROJECT NORTH / TRUE NORTH

THIS DOCUMENT IS INCOMPLETE AND MAY NOT BE USED FOR REGULATORY APPROVAL, PERMIT OR CONSTRUCTION. IT IS FOR USE BY CONSULTANTS, SUBCONSULTANTS, OWNER AND CONTRACTORS TO PROVIDE OUR INPUT TO THE COORDINATION OF THIS DOCUMENT.

PRELIMINARY

251 STONECHURCH

251 STONE CHURCH,
HAMILTON, ON.

DRAWING SHEET TITLE:

1st FLOOR PLAN

DRAWING SCALE:	PROJECT NUMBER:
As indicated	21029

DRAWN BY:	CHECKED BY:
Author	Checker

DRAWING VERSION: 000

PLOT DATE:

DRAWING SHEET NUMBER: SP1.011

TIMESTAMP 2020-04-28 3:55:12 PM FILEPATH C:\Revit Local\21029 emyeMEJAT.rvt

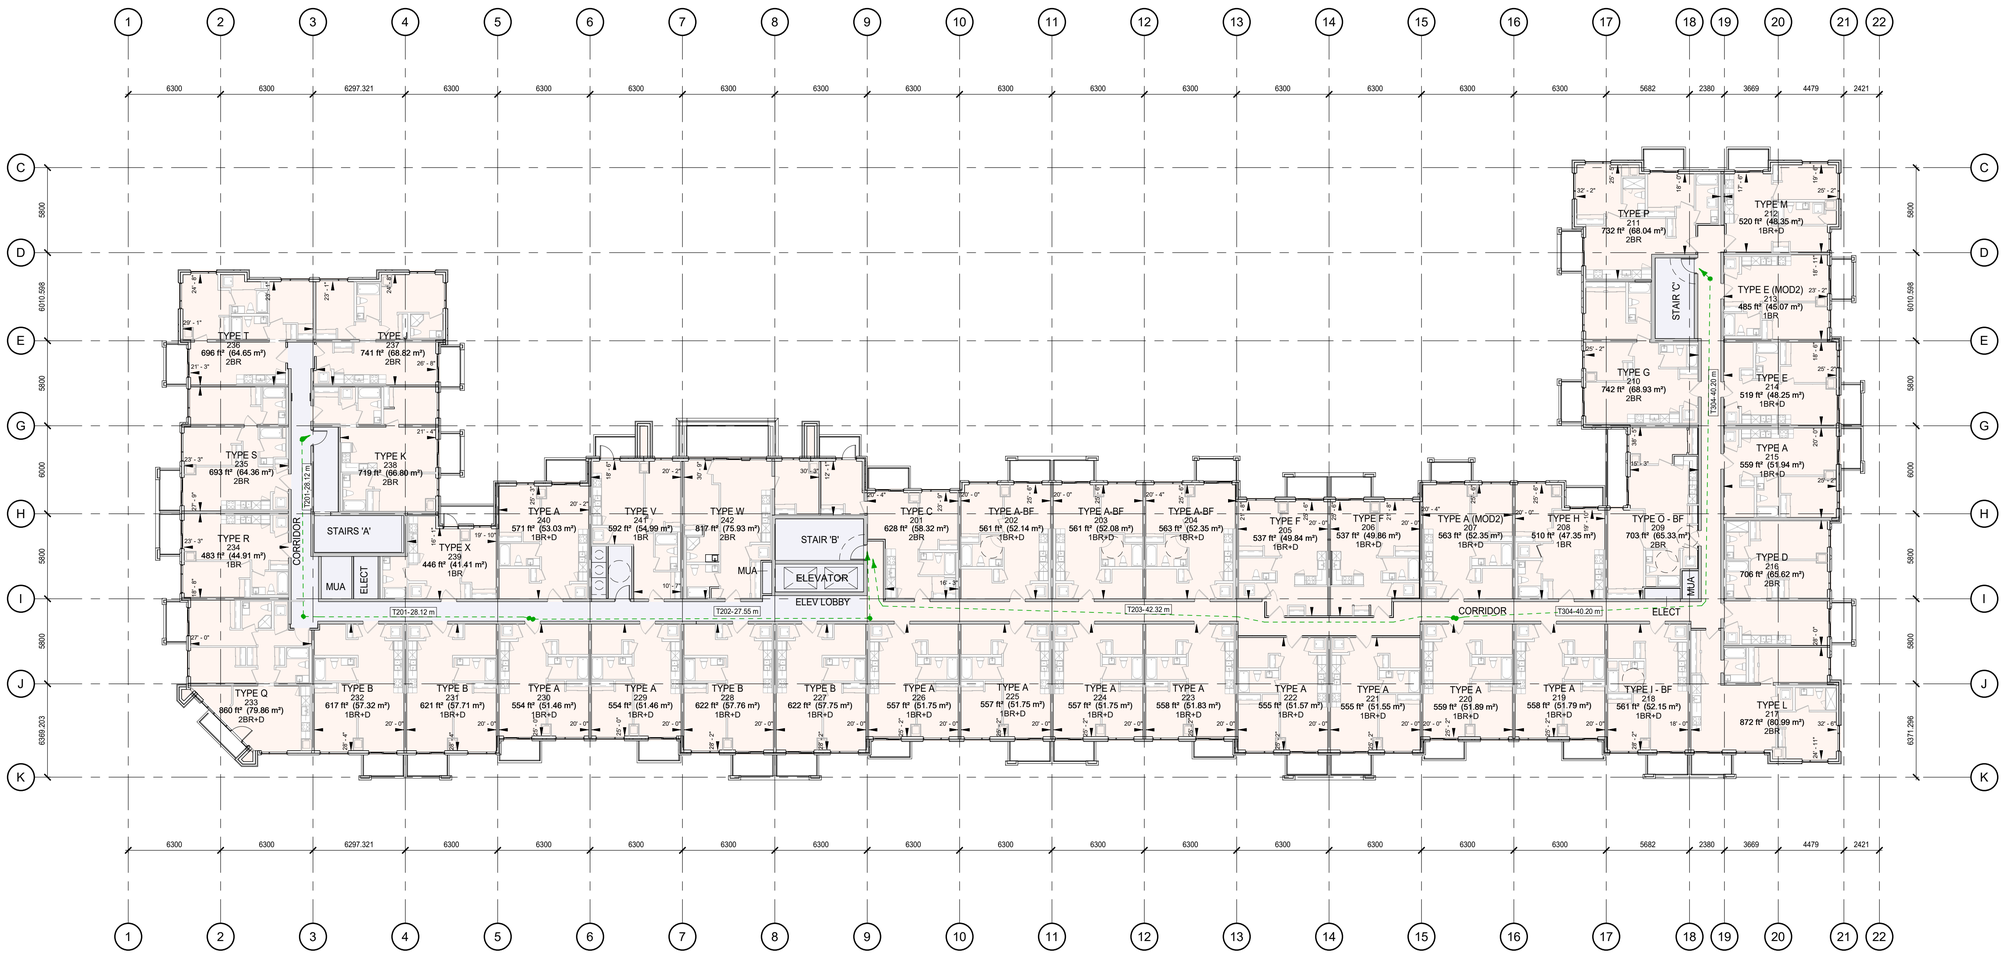

1 / SP1.012 — 2nd FLOOR
1 : 192

LEGEND

FIRE SEPARATIONS:
- 3/4 HOUR FIRE SEPARATION
- 1.0 HOUR FIRE SEPARATION
- 1.5 HOUR FIRE SEPARATION
- 2.0 HOUR FIRE SEPARATION

REFLECTED CEILINGS:
- 1 — TYPICAL GYPSUM BULKHEAD — MINIMUM 2100mm A.F.F. — SEE A016 - CEILING TYPES — Coordinate ceilings in common areas w/ Interior Design dwgs.
- 1 — INSULATED BULKHEAD — MINIMUM 2100mm A.F.F. — SEE A016 - CEILING TYPES
- 1 — TYPICAL GYPSUM BULKHEAD — MINIMUM 2100mm A.F.F. — SEE A016 - CEILING TYPES

CONSTRUCTION TAGS:
- 101 — WINDOW TAGS — SEE A015 - WALL TYPES
- 1 — CEILING TAGS — SEE A016 - CEILING TYPES
- 101 — ROOM TAGS — SEE A900 - ROOM SCHEDULE
- 101 — DOOR TAGS — SEE A910 - DOOR SCHEDULE
- WINDOW TAGS — SEE A920 - WINDOW ELEVATIONS
- 001 — LOCKER NUMBERS
- A001 — PARKING NUMBERS

NOTE: ALL DIMENSIONS SHOWN ON 200 SERIES DRAWINGS ARE TO FINISHED FACE OF GYPSUM BOARD UNLESS NOTED OTHERWISE

CONTRACTOR MUST CHECK AND VERIFY ALL DIMENSIONS AND JOB CONDITIONS BEFORE PROCEEDING WITH WORK.

ALL DRAWINGS MAY BE TO BE SUBJECT TO CHANGE DUE TO COMMENTS FROM MUNICIPAL DEPARTMENTS AND OTHER AGENCIES WITH AUTHOURITY

ALL DRAWINGS AND SPECIFICATIONS ARE THE PROPERTY OF THE ARCHITECTS AND MUST BE RETURNED AT THE COMPLETION OF THE WORK

THE CONTRACTOR WORKING FROM DRAWINGS NOT SPECIFICALLY MARKED 'FOR CONSTRUCTION' MUST ASSUME FULL RESPONSIBILITY AND BEAR COSTS FOR ANY CORRECTIONS OR DAMAGES RESULTING FROM HIS OR HER WORK.

KEY TO DETAIL LOCATION
No. — DETAIL NUMBER
No. — DRAWING SHEET NUMBER

DRAWING SETS ISSUED	No.	DATE (DD,MM,YY)	BY
-	1.	-	-

ALL PREVIOUS ISSUES OF THIS DRAWING ARE SUPERSEDED

REVISIONS TO DRAWING	No	DATE (DD,MM,YY)	BY

NOT FOR CONSTRUCTION

BUILDING PERMIT NUMBER:
NOT FOR CONSTRUCTION WITHOUT PERMIT

KNYMH
ARCHITECTURE • SOLUTIONS
KNYMH INC.
1006 SKYVIEW DRIVE • SUITE 101
BURLINGTON, ONTARIO • L7P 0V1
T 905.639.6595
F 905.639.0394
www.knymh.com
info@knymh.com

TRUE NORTH
PROJECT NORTH

THIS DOCUMENT IS INCOMPLETE AND MAY NOT BE USED FOR REGULATORY APPROVAL, PERMITS OR CONSTRUCTION. ISSUE FOR USE BY CONSULTANTS, SUBCONSULTANTS, OWNER AND CONTRACTORS TO PROVIDE THEIR INPUT TO THE COORDINATION OF THIS DOCUMENT.
PRELIMINARY

251 STONECHURCH
251 STONE CHURCH, HAMILTON, ON.

DRAWING SHEET TITLE:
2ND FLOOR PLAN

DRAWING SCALE:	PROJECT NUMBER:
As indicated	21029

DRAWN BY:	CHECKED BY:
Author	Checker

DRAWING VERSION:
PLOT DATE:

DRAWING SHEET NUMBER: SP1.012

TIMESTAMP: 2022-04-08 3:56:21 PM FILEPATH: C:\Revit Local\21029_pmpKMJ.rvt

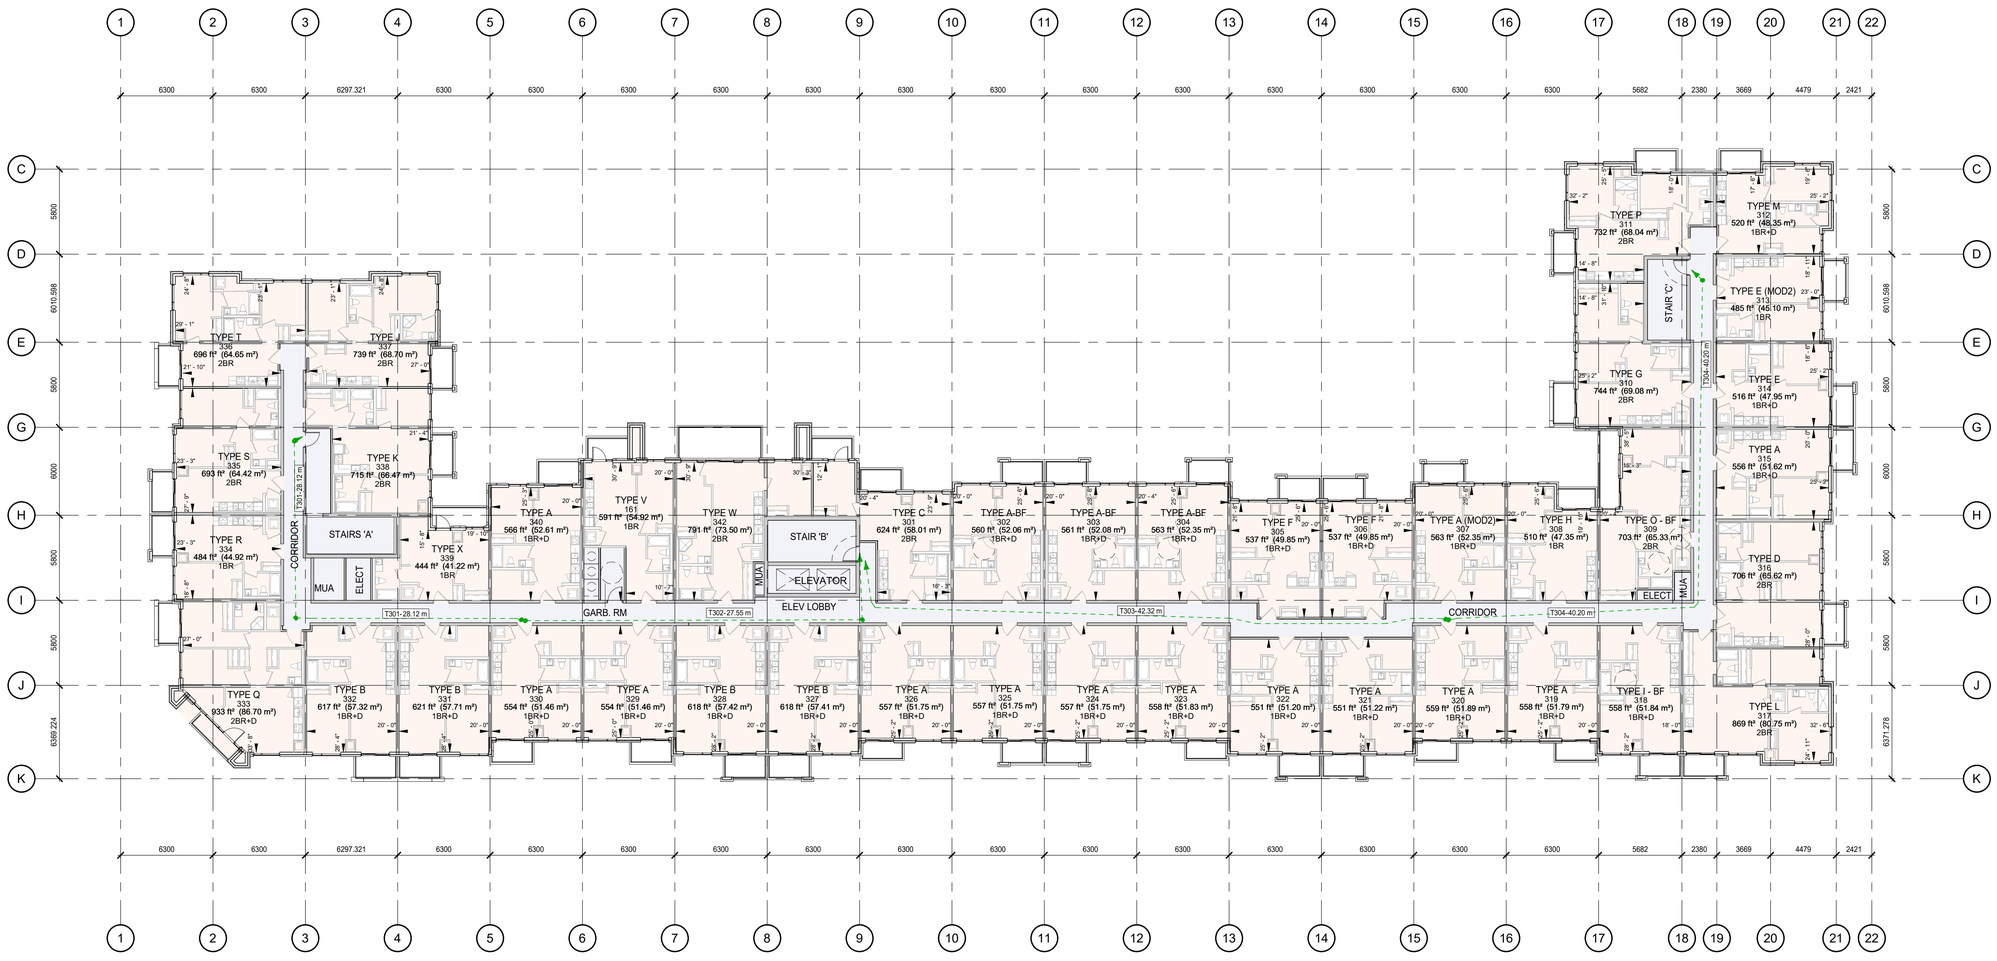

1 SP1.013 3rd FLOOR
1 : 192

LEGEND

FIRE SEPARATIONS:
- 3/4 HOUR FIRE SEPARATION
- 1.0 HOUR FIRE SEPARATION
- 1.5 HOUR FIRE SEPARATION
- 2.0 HOUR FIRE SEPARATION

REFLECTED CEILINGS:
- TYPICAL GYPSUM BULKHEAD — MINIMUM 2100mm A.F.F. SEE A016 - CEILING TYPES. Coordinate ceilings in common areas w/ Interior Design dwgs.
- INSULATED BULKHEAD — MINIMUM 2100mm A.F.F. SEE A016 - CEILING TYPES
- TYPICAL GYPSUM BULKHEAD — MINIMUM 2100mm A.F.F. SEE A016 - CEILING TYPES

CONSTRUCTION TAGS:
- 101 WINDOW TAGS — SEE A015 - WALL TYPES
- 1 CEILING TAGS — SEE A016 - CEILING TYPES
- 101 ROOM TAGS — SEE A900 - ROOM SCHEDULE
- 101 DOOR TAGS — SEE A910 - DOOR SCHEDULE
- WINDOW TAGS — SEE A920 - WINDOW ELEVATIONS
- D01 LOCKER NUMBERS
- A001 PARKING NUMBERS

NOTE: ALL DIMENSIONS SHOWN ON 200 SERIES DRAWINGS ARE TO FINISHED FACE OF GYPSUM BOARD UNLESS NOTED OTHERWISE

CONTRACTOR MUST CHECK AND VERIFY ALL DIMENSIONS AND JOB CONDITIONS BEFORE PROCEEDING WITH WORK.

ALL DRAWINGS MAY BE TO BE SUBJECT TO CHANGE DUE TO COMMENTS FROM MUNICIPAL DEPARTMENTS AND OTHER AGENCIES WITH AUTHOURITY

ALL DRAWINGS AND SPECIFICATIONS ARE THE PROPERTY OF THE ARCHITECTS AND MUST BE RETURNED AT THE COMPLETION OF THE WORK

THE CONTRACTOR WORKING FROM DRAWINGS NOT SPECIFICALLY MARKED 'FOR CONSTRUCTION' MUST ASSUME FULL RESPONSIBILITY AND BEAR COSTS FOR ANY CORRECTIONS OR DAMAGES RESULTING FROM HIS OR HER WORK.

KEY TO DETAIL LOCATION
No. DETAIL NUMBER
No. DRAWING SHEET NUMBER

DRAWING SETS ISSUED	No.	DATE (DD,MM,YY)	BY
-	1.	-	-

ALL PREVIOUS ISSUES OF THIS DRAWING ARE SUPERSEDED

REVISIONS TO DRAWING	No	DATE (DD,MM,YY)	BY

NOT FOR CONSTRUCTION

BUILDING PERMIT NUMBER:
NOT FOR CONSTRUCTION WITHOUT PERMIT

KNYMH
ARCHITECTURE • SOLUTIONS
KNYMH INC.
1006 SKYVIEW DRIVE • SUITE 101
BURLINGTON, ONTARIO • L7P 0V1
T 905.639.6595
F 905.639.0394
www.knymh.com info@knymh.com

TRUE NORTH
PROJECT NORTH

THIS DOCUMENT IS INCOMPLETE AND MAY NOT BE USED FOR REGULATORY APPROVAL, PERMITS OR CONSTRUCTION. ISSUE FOR USE BY CONSULTANTS, SUBCONSULTANTS, OWNER AND CONTRACTORS TO PROVIDE THEIR INPUT TO THE COORDINATION OF THIS DOCUMENT.

PRELIMINARY

251 STONECHURCH

251 STONE CHURCH,
HAMILTON, ON.

DRAWING SHEET TITLE:
3RD FLOOR PLAN

DRAWING SCALE: As indicated
PROJECT NUMBER: 21029
DRAWN BY: Author
CHECKED BY: Checker
DRAWING VERSION:
PLOT DATE:
DRAWING SHEET NUMBER: SP1.013

TIMESTAMP - 2025-04-28 3:56:30 PM - FILEPATH - C:\Revit Local\21029_knymhMUH.rvt

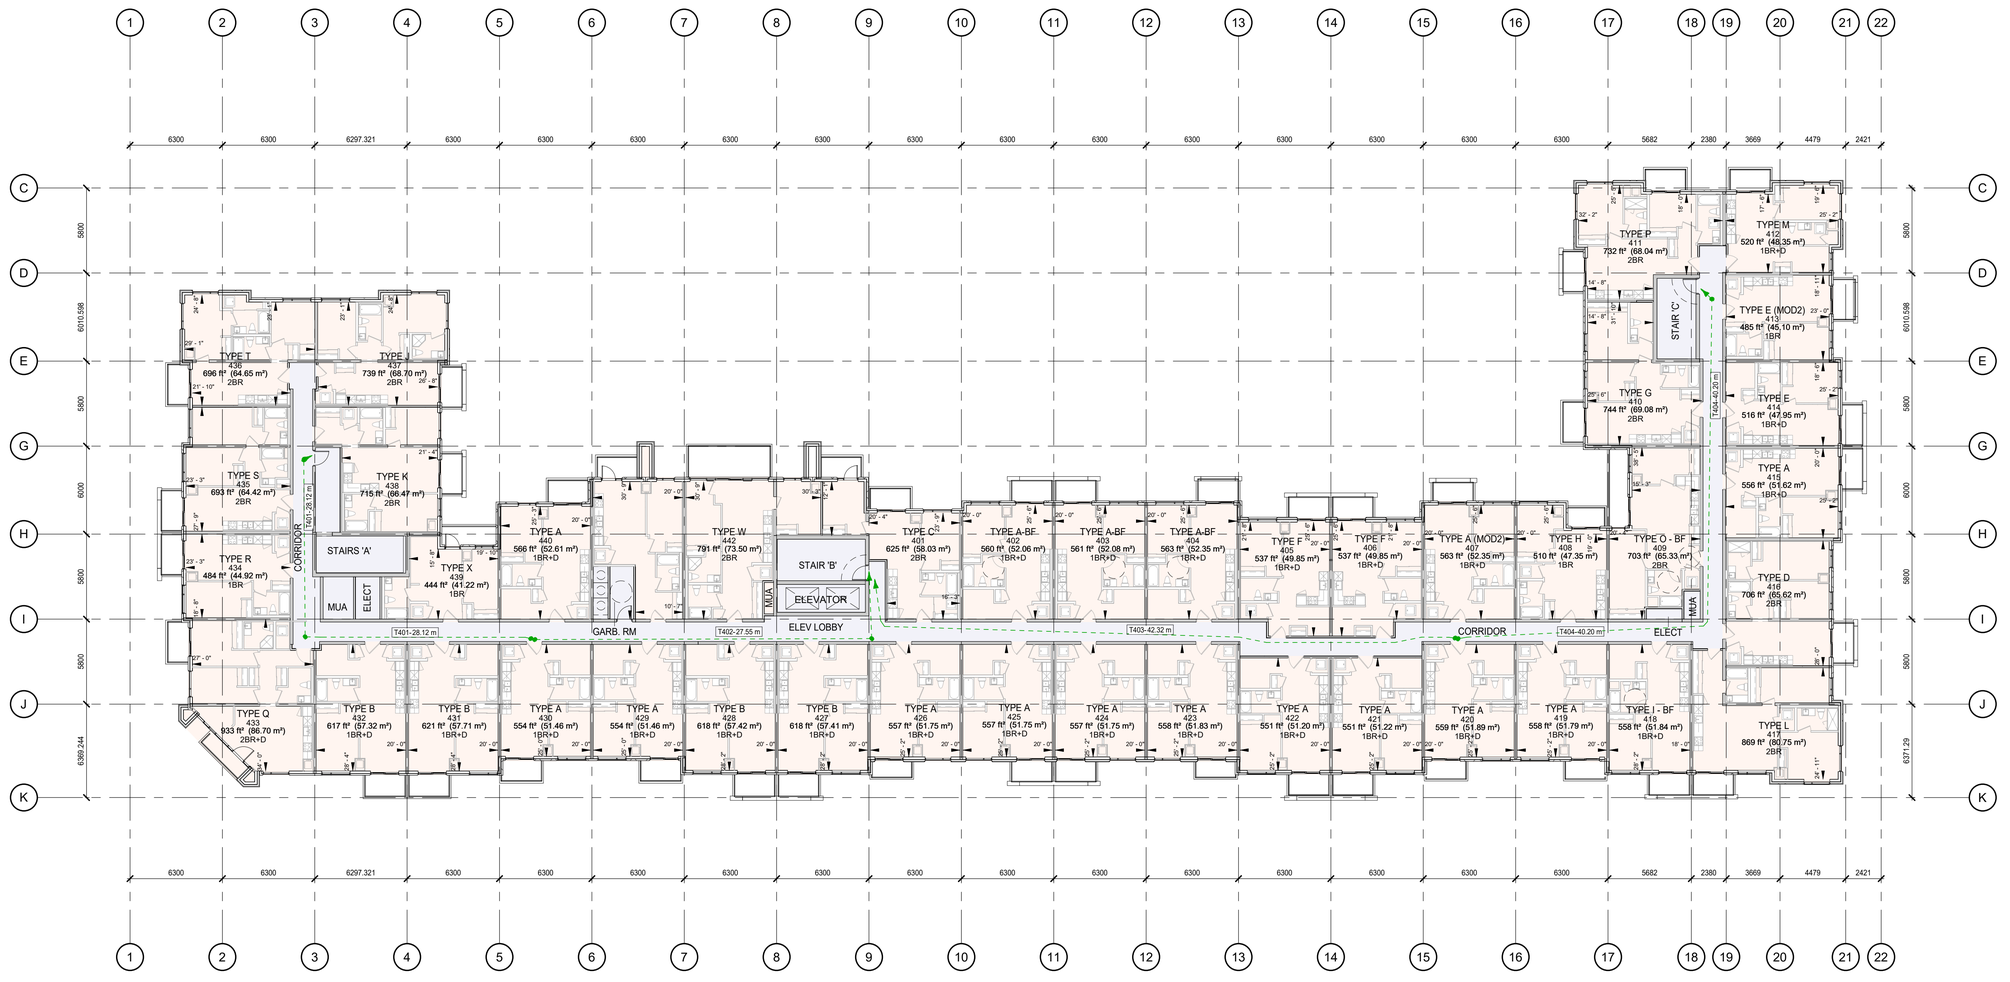

1 SP1.014 4th FLOOR
1 : 192

LEGEND

FIRE SEPARATIONS:
- 3/4 HOUR FIRE SEPARATION
- 1.0 HOUR FIRE SEPARATION
- 1.5 HOUR FIRE SEPARATION
- 2.0 HOUR FIRE SEPARATION

REFLECTED CEILINGS:
- TYPICAL GYPSUM BULKHEAD — MINIMUM 2100mm A.F.F. SEE A016 - CEILING TYPES. Coordinate ceilings in common areas w/ Interior Design dwgs.
- INSULATED BULKHEAD — MINIMUM 2100mm A.F.F. SEE A016 - CEILING TYPES
- TYPICAL GYPSUM BULKHEAD — MINIMUM 2100mm A.F.F. SEE A016 - CEILING TYPES

CONSTRUCTION TAGS:
- 101 WINDOW TAGS — SEE A015 - WALL TYPES
- 1 CEILING TAGS — SEE A016 - CEILING TYPES
- 101 ROOM TAGS — SEE A900 - ROOM SCHEDULE
- 101 DOOR TAGS — SEE A910 - DOOR SCHEDULE
- WINDOW TAGS — SEE A920 - WINDOW ELEVATIONS
- 001 LOCKER NUMBERS
- A001 PARKING NUMBERS

NOTE: ALL DIMENSIONS SHOWN ON 200 SERIES DRAWINGS ARE TO FINISHED FACE OF GYPSUM BOARD UNLESS NOTED OTHERWISE

CONTRACTOR MUST CHECK AND VERIFY ALL DIMENSIONS AND JOB CONDITIONS BEFORE PROCEEDING WITH WORK.

ALL DRAWINGS MAY BE TO BE SUBJECT TO CHANGE DUE TO COMMENTS FROM MUNICIPAL DEPARTMENTS AND OTHER AGENCIES WITH AUTHOURITY

ALL DRAWINGS AND SPECIFICATIONS ARE THE PROPERTY OF THE ARCHITECTS AND MUST BE RETURNED AT THE COMPLETION OF THE WORK

THE CONTRACTOR WORKING FROM DRAWINGS NOT SPECIFICALLY MARKED 'FOR CONSTRUCTION' MUST ASSUME FULL RESPONSIBILITY AND BEAR COSTS FOR ANY CORRECTIONS OR DAMAGES RESULTING FROM HIS OR HER WORK.

KEY TO DETAIL LOCATION
No. DETAIL NUMBER
No. DRAWING SHEET NUMBER

DRAWING SETS ISSUED	No.	DATE (DD,MM,YY)	BY
-	1.	-	-

ALL PREVIOUS ISSUES OF THIS DRAWING ARE SUPERSEDED

REVISIONS TO DRAWING	No	DATE (DD,MM,YY)	BY

NOT FOR CONSTRUCTION

BUILDING PERMIT NUMBER:
NOT FOR CONSTRUCTION WITHOUT PERMIT

KNYMH
ARCHITECTURE • SOLUTIONS
KNYMH INC.
1006 SKYVIEW DRIVE • SUITE 101
BURLINGTON, ONTARIO • L7P 0V1
T 905.639.6595
F 905.639.0394
www.knymh.com info@knymh.com

TRUE NORTH
PROJECT NORTH

THIS DOCUMENT IS INCOMPLETE AND MAY NOT BE USED FOR REGULATORY APPROVAL, PERMIT OR CONSTRUCTION. ISSUE FOR USE BY CONSULTANTS, SUBCONSULTANTS, OWNER AND CONTRACTORS TO PROVIDE THEIR INPUT TO THE COORDINATION OF THIS DOCUMENT.

PRELIMINARY

251 STONECHURCH

251 STONE CHURCH,
HAMILTON, ON.

DRAWING SHEET TITLE:
4TH FLOOR PLAN

DRAWING SCALE:	PROJECT NUMBER:
As indicated	21029

DRAWN BY:	CHECKED BY:
Author	Checker

DRAWING VERSION:
PLOT DATE:

DRAWING SHEET NUMBER:
SP1.014

TIMESTAMP - 2025-04-28 3:56:39 PM - FILEPATH - C:\Revit Local\21029_knymh(MJU).rvt

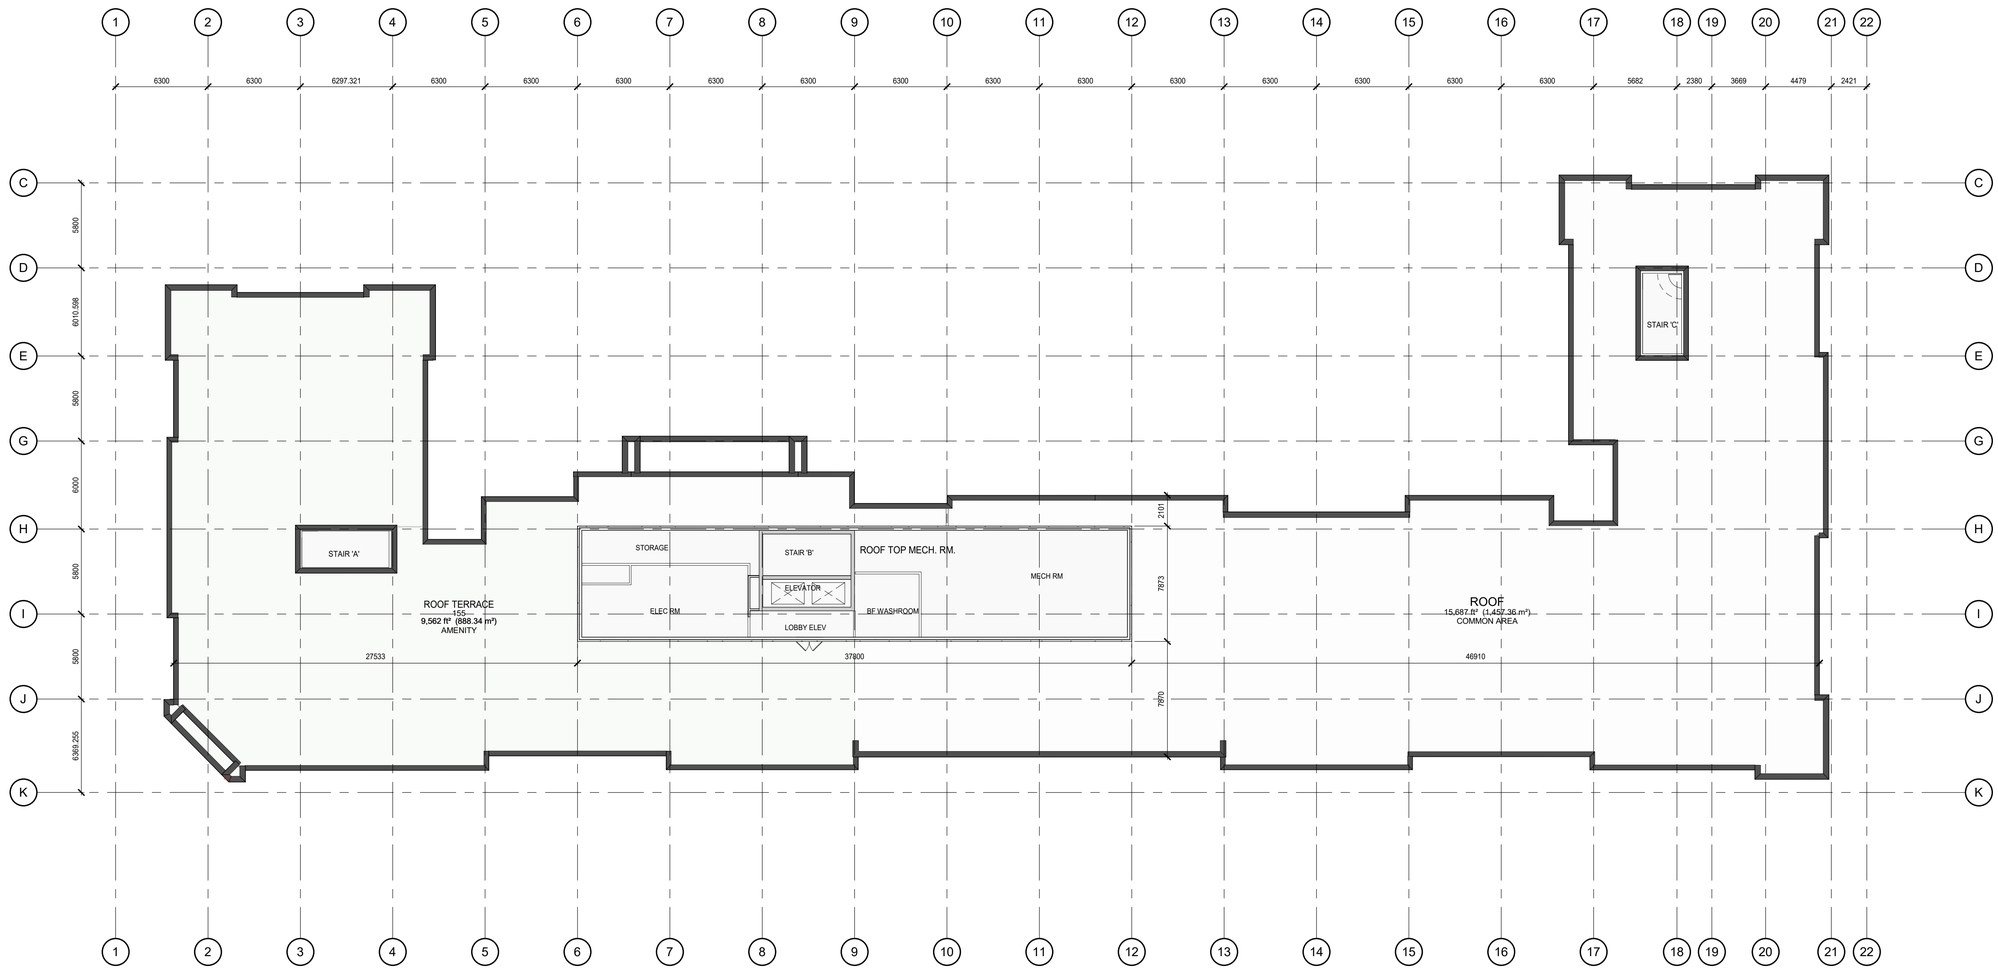

1 SP1.015 **T/O ROOF**
1 : 192

LEGEND

FIRE SEPARATIONS:

- 3/4 HOUR FIRE SEPARATION
- 1.0 HOUR FIRE SEPARATION
- 1.5 HOUR FIRE SEPARATION
- 2.0 HOUR FIRE SEPARATION

REFLECTED CEILINGS:

- TYPICAL GYPSUM BULKHEAD — MINIMUM 2100mm A.F.F. — SEE A016 - CEILING TYPES — Coordinate ceilings in common areas w/ Interior Design dwgs.
- INSULATED BULKHEAD — MINIMUM 2100mm A.F.F. — SEE A016 - CEILING TYPES
- TYPICAL GYPSUM BULKHEAD — MINIMUM 2100mm A.F.F. — SEE A016 - CEILING TYPES

CONSTRUCTION TAGS:

- 101 WINDOW TAGS — SEE A015 - WALL TYPES
- 1 CEILING TAGS — SEE A016 - CEILING TYPES
- 101 ROOM TAGS — SEE A900 - ROOM SCHEDULE
- 101 DOOR TAGS — SEE A910 - DOOR SCHEDULE
- WINDOW TAGS — SEE A920 - WINDOW ELEVATIONS
- 001 LOCKER NUMBERS
- A001 PARKING NUMBERS

NOTE: ALL DIMENSIONS SHOWN ON 200 SERIES DRAWINGS ARE TO FINISHED FACE OF GYPSUM BOARD UNLESS NOTED OTHERWISE

CONTRACTOR MUST CHECK AND VERIFY ALL DIMENSIONS AND JOB CONDITIONS BEFORE PROCEEDING WITH WORK.

ALL DRAWINGS MAY BE TO BE SUBJECT TO CHANGE DUE TO COMMENTS FROM MUNICIPAL DEPARTMENTS AND OTHER AGENCIES WITH AUTHOURITY

ALL DRAWINGS AND SPECIFICATIONS ARE THE PROPERTY OF THE ARCHITECTS AND MUST BE RETURNED AT THE COMPLETION OF THE WORK

THE CONTRACTOR WORKING FROM DRAWINGS NOT SPECIFICALLY MARKED 'FOR CONSTRUCTION' MUST ASSUME FULL RESPONSIBILITY AND BEAR COSTS FOR ANY CORRECTIONS OR DAMAGES RESULTING FROM HIS OR HER WORK.

KEY TO DETAIL LOCATION

No. DETAIL NUMBER
No. DRAWING SHEET NUMBER

DRAWING SETS ISSUED	No.	DATE (DD,MM,YY)	BY
-	1.	-	-

ALL PREVIOUS ISSUES OF THIS DRAWING ARE SUPERSEDED

REVISIONS TO DRAWING	No	DATE (DD,MM,YY)	BY

NOT FOR CONSTRUCTION

BUILDING PERMIT NUMBER:

NOT FOR CONSTRUCTION WITHOUT PERMIT

KNYMH

ARCHITECTURE • SOLUTIONS

KNYMH INC.
1006 SKYVIEW DRIVE • SUITE 101
BURLINGTON, ONTARIO • L7P 0V1
T 905.639.6595
F 905.639.0394
www.knymh.com info@knymh.com

TRUE NORTH
PROJECT NORTH

THIS DOCUMENT IS INCOMPLETE AND MAY NOT BE USED FOR REGULATORY APPROVAL, PERMIT OR CONSTRUCTION. IT IS FOR USE BY CONSULTANTS, SUBCONSULTANTS, OWNER AND CONTRACTORS TO PROVIDE OR INPUT TO THE COORDINATION OF THIS DOCUMENT.

PRELIMINARY

251 STONECHURCH

251 STONE CHURCH,
HAMILTON, ON.

DRAWING SHEET TITLE:

ROOF PLAN

DRAWING SCALE:	PROJECT NUMBER:
As indicated	21029

DRAWN BY:	CHECKED BY:	DRAWING SHEET NUMBER:
Author	Checker	SP1.015

DRAWING VERSION:

PLOT DATE:

TIMESTAMP 2020-04-08 3:55:42 PM FILEPATH C:\Revit Local\21029 emrvMEA0.rvt