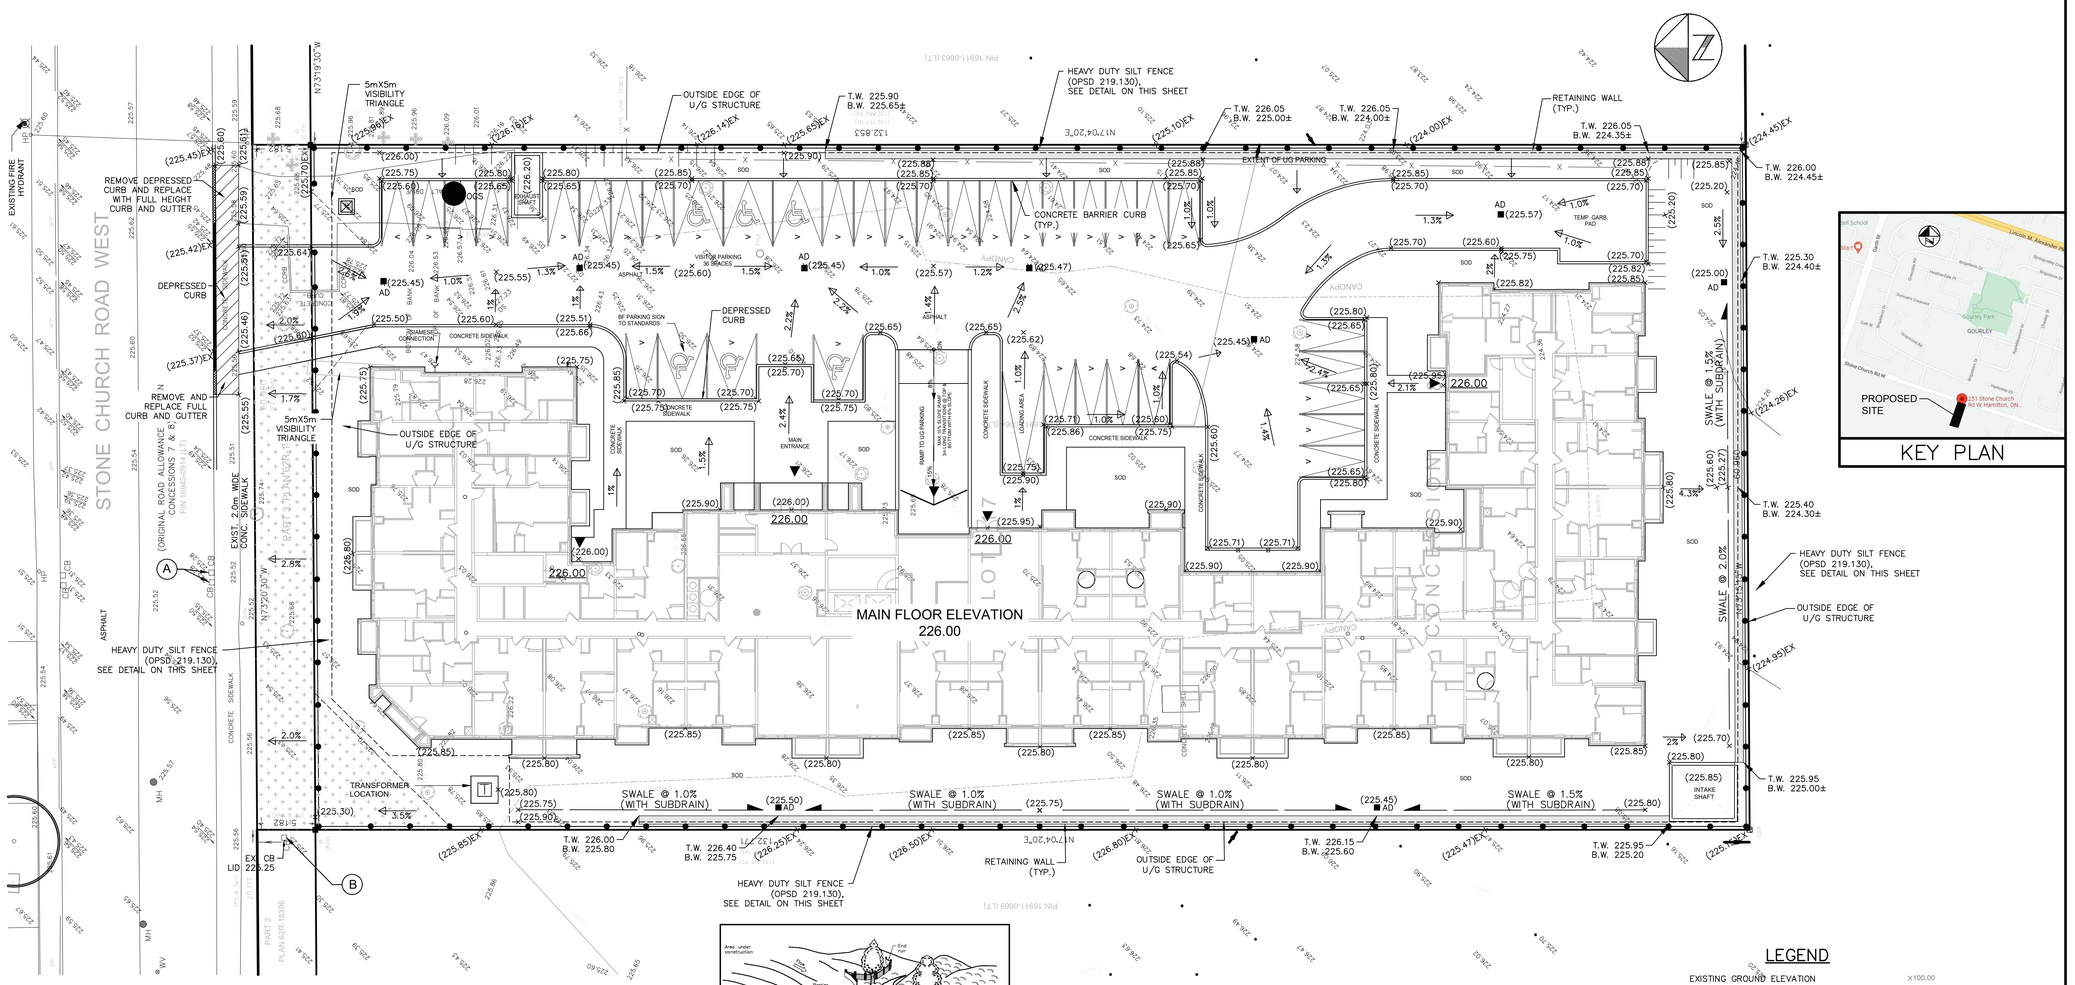

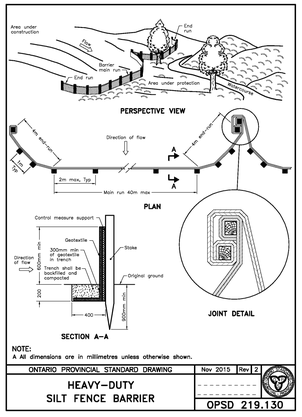

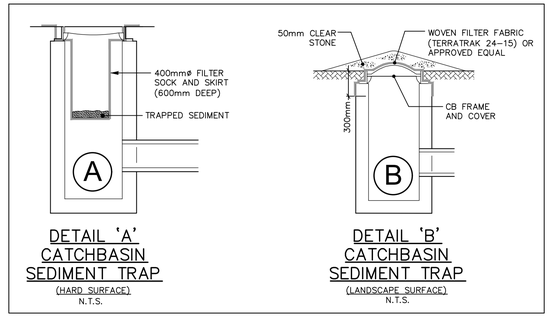

LEGEND

EXISTING GROUND ELEVATION	×100.00
PROPOSED GROUND ELEVATION	×(100.00)
PROPOSED GROUND ELEVATION TO MATCH EXISTING GRADE	×(100.00)EX
PROPOSED SWALE ELEVATION	×(100.00)SW
DIRECTION OF SURFACE DRAINAGE SWALE	
DIRECTION OF SHEET FLOW	
MANHOLE	
CATCHBASIN	
HYDRANT	
HYDRO PADMOUNT TRANSFORMER	
LIGHT STANDARD & LIGHT BOLLARD	
EXISTING MANHOLE	MH
EXISTING CATCHBASIN	CB
EXISTING DOUBLE CATCHBASIN	DCB
EXISTING HYDRANT	FH
EXISTING LIGHT STANDARD	LS
EXISTING HYDRO POLE	HP
EXISTING HYDRO VAULT	
MAJOR OVERLAND FLOW ROUTE	
SEDIMENT CONTROL FENCE	
TEMPORARY SEDIMENT TRAP, TYPE A (HARD SURFACE)	A

ISSUED FOR APPROVAL

SCALE VALID ONLY FOR 24"x36" VERSION

No	Date	Drawn	Appr'd	Revisions
1	APR 28, 22	AJC	AJC	ISSUED FOR APPROVAL

APPROVALS

Design	AJC	Checked	AJC
Drawn	AJC	Checked	AJC
Scale	1:250		
Date	APRIL 2022		

LICENSED PROFESSIONAL ENGINEER — A. J. CUTAIA — PROVINCE OF ONTARIO

251 STONE CHURCH ROAD W HAMILTON, ON

2806131 ONTARIO LIMITED

251 STONE CHURCH GRADING PLAN

AC GROUP

City File No.

Consultant File No.

Drawing No.

SHEET 4 OF 5