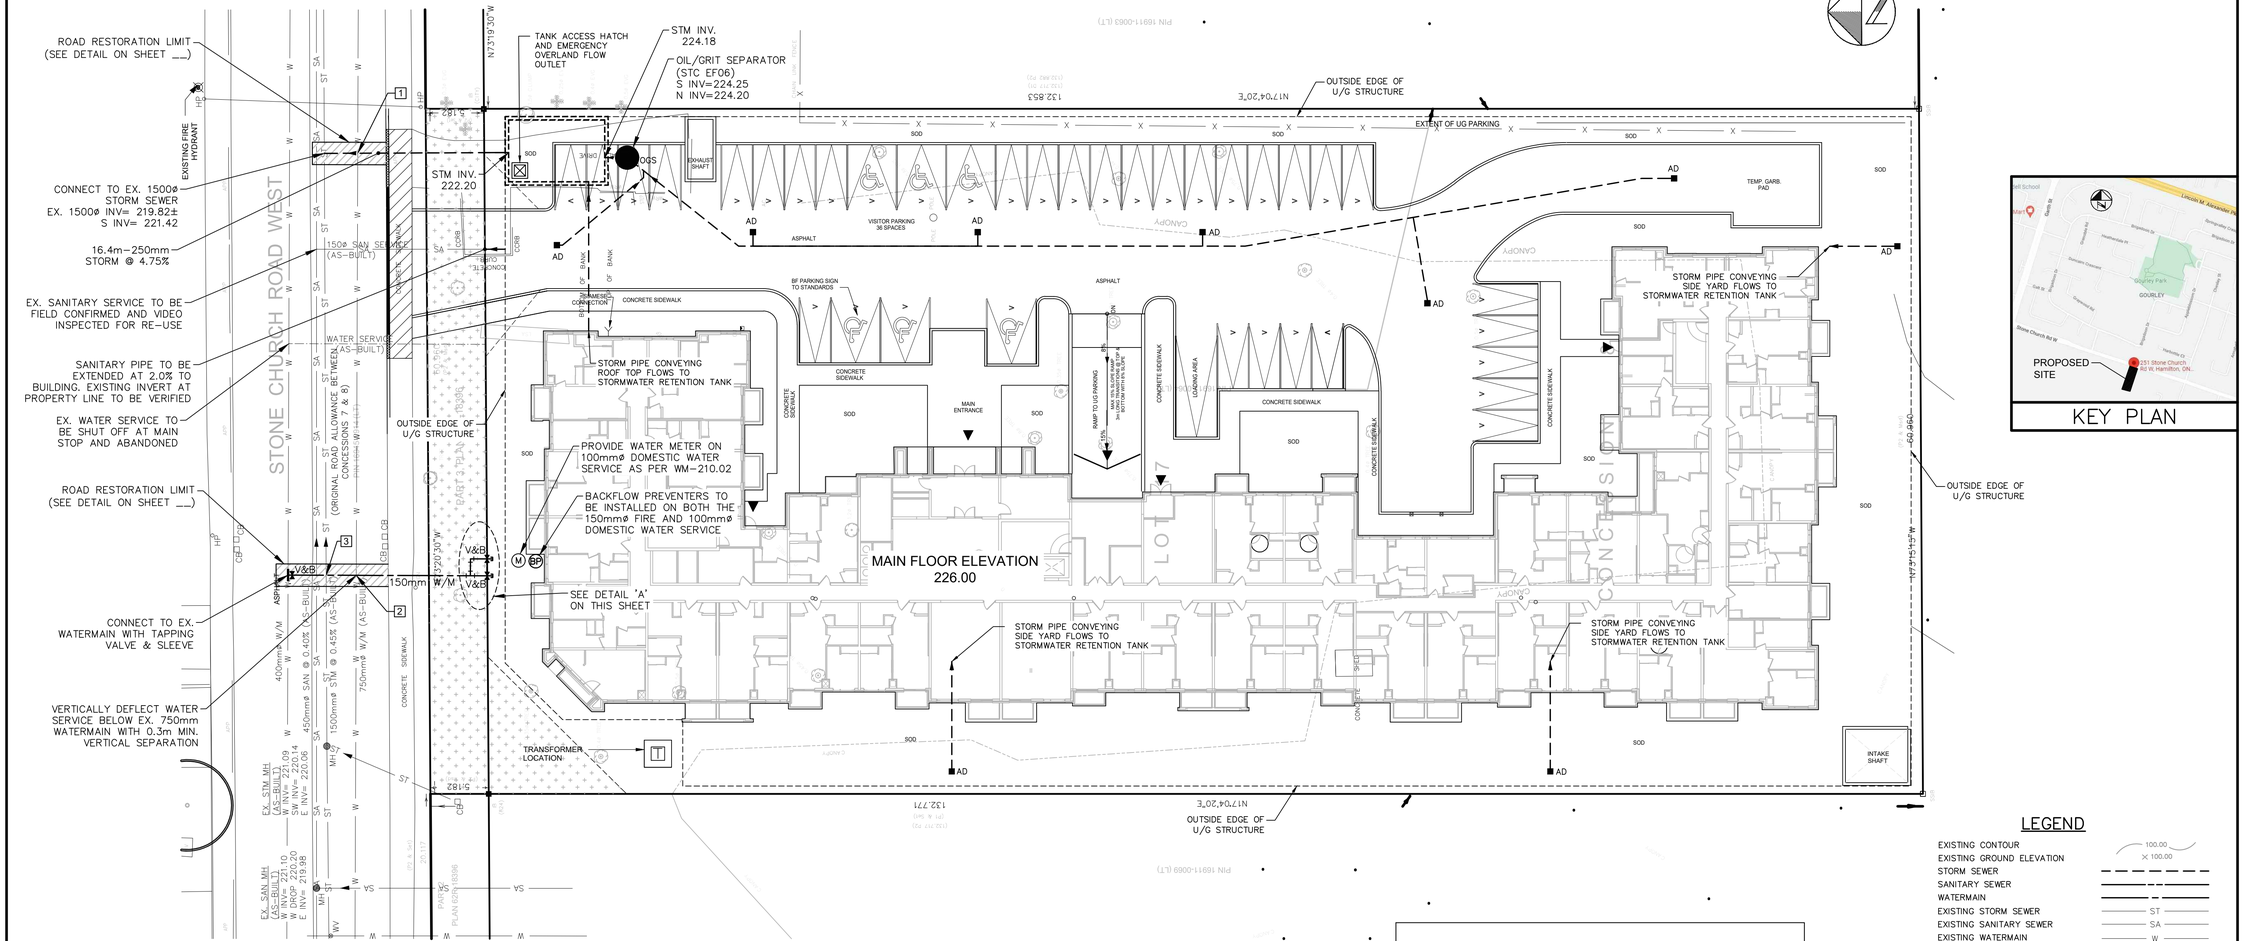

PIPE CROSSING INFORMATION			
LOCATION	INVERT	OBVERT	APPROX. ELEV. DIFFERENCE
1	223.30± –EX.WM	221.81 –STM	1.49m
2	223.32± –EX.WM	223.00 –WS	0.30m MIN.
3	223.60 –WS	221.65± –EX.STM	1.95m (0.5m MIN.)

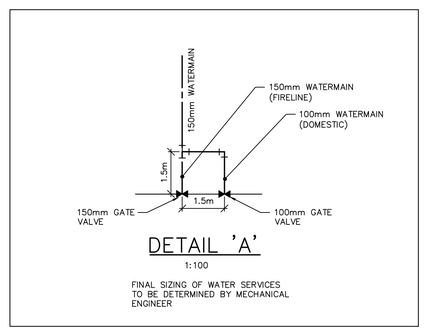

DETAIL 'A'

1:100

FINAL SIZING OF WATER SERVICES TO BE DETERMINED BY MECHANICAL ENGINEER

LEGEND

EXISTING CONTOUR	100.00
EXISTING GROUND ELEVATION	× 100.00
STORM SEWER	
SANITARY SEWER	
WATERMAIN	
EXISTING STORM SEWER	ST
EXISTING SANITARY SEWER	SA
EXISTING WATERMAIN	W
EXISTING OVERHEAD HYDRO	OH
EXISTING BELL CONDUIT	B
MANHOLE	
OIL GRIT SEPARATOR	
CATCHBASIN / AREA DRAIN	
HYDRANT	
WATER VALVE	
CURB STOP	
PLUG	
EXISTING MANHOLE	MH
EXISTING CATCHBASIN/MANHOLE	CB/MH
EXISTING CATCHBASIN	CB
EXISTING DOUBLE CATCHBASIN	DCB
EXISTING HYDRANT	FH
EXISTING WATER VALVE	WV
EXISTING WATER VALVE CHAMBER	WVC
EXISTING CURB STOP	CS
EXISTING PLUG	
EXISTING LIGHT STANDARD	LS
EXISTING PADMOUNT TRANSFORMER	
EXISTING POLE	HP
EXISTING BELL PEDESTAL	

ISSUED FOR APPROVAL

SCALE VALID ONLY FOR 24"x36" VERSION

No	Date	Drawn	Appr'd	Revisions
1	APR 28, 22	AJC	AJC	ISSUED FOR APPROVAL

APPROVALS

Design	AJC	Checked	AJC
Drawn	AJC	Checked	AJC
Scale	1:250		
Date	APRIL 2022		

LICENSED PROFESSIONAL ENGINEER A. J. CUTAIA PROVINCE OF ONTARIO

251 STONE CHURCH ROAD W HAMILTON, ON

2806131 ONTARIO LIMITED

251 STONE CHURCH SERVICING PLAN

AC GROUP

City File No.

Consultant File No.

Drawing No.

SHEET 5 OF 5